

For the proposed work of laying of new 300 mm dia RCC pipeline at VS Lane, Kilari road and surrounding area coming under CLB S/stn of AEE SW-1 sub division

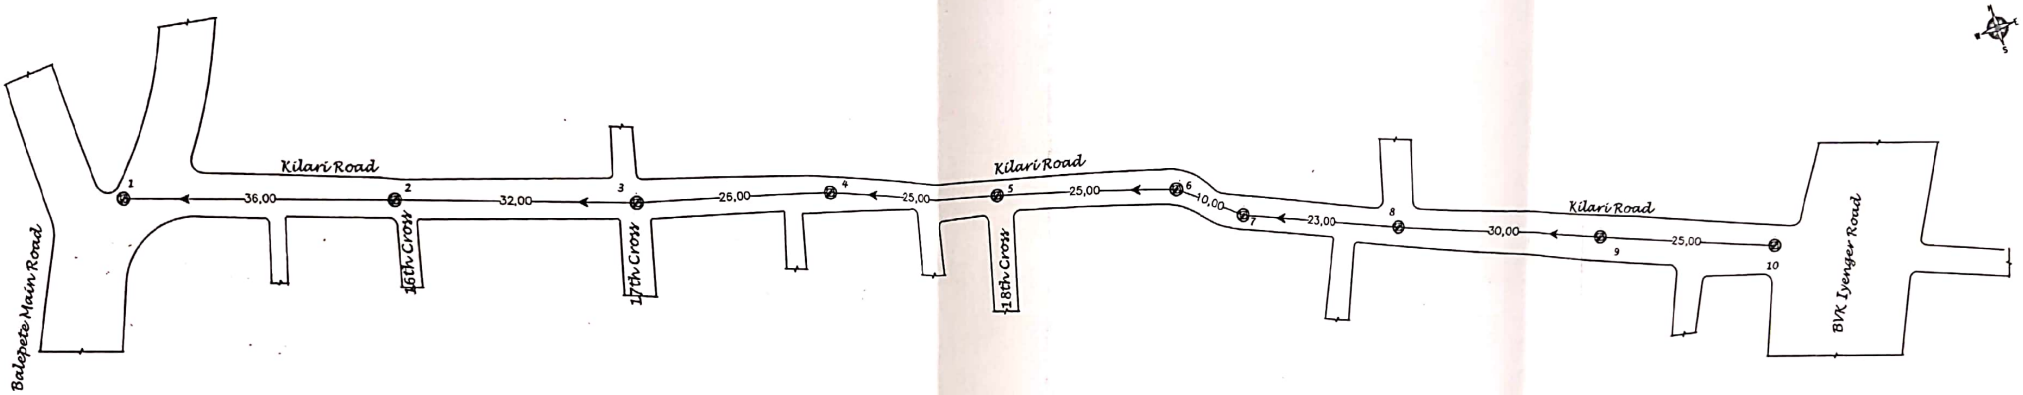

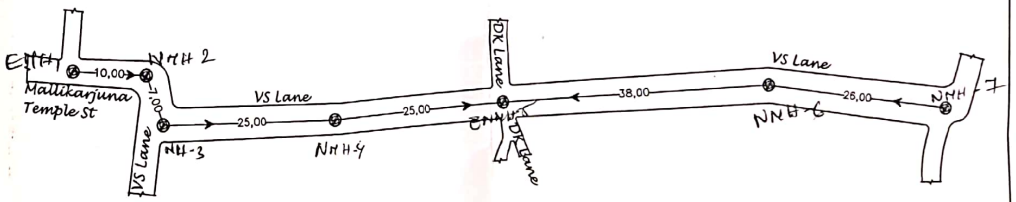

LEGENDS:

ROAD	–	———
MACHINEHOLES	–	ⓢ
PROPOSED ALIGNMENT	–	———

NOTES:

1. ALL DIMENSIONS ARE IN METERS UNLESS OTHERWISE MENTIONED.

JE CLB S/stn


AEE SW-1

EE SW

JE-CLB

Scanned with OKEN Scanner

Google Maps for work of laying of new 300 mm dia RCC pipeline at VS Lane, Kilari road and surrounding area coming under CLB S/stn of AEE SW-1 sub division.

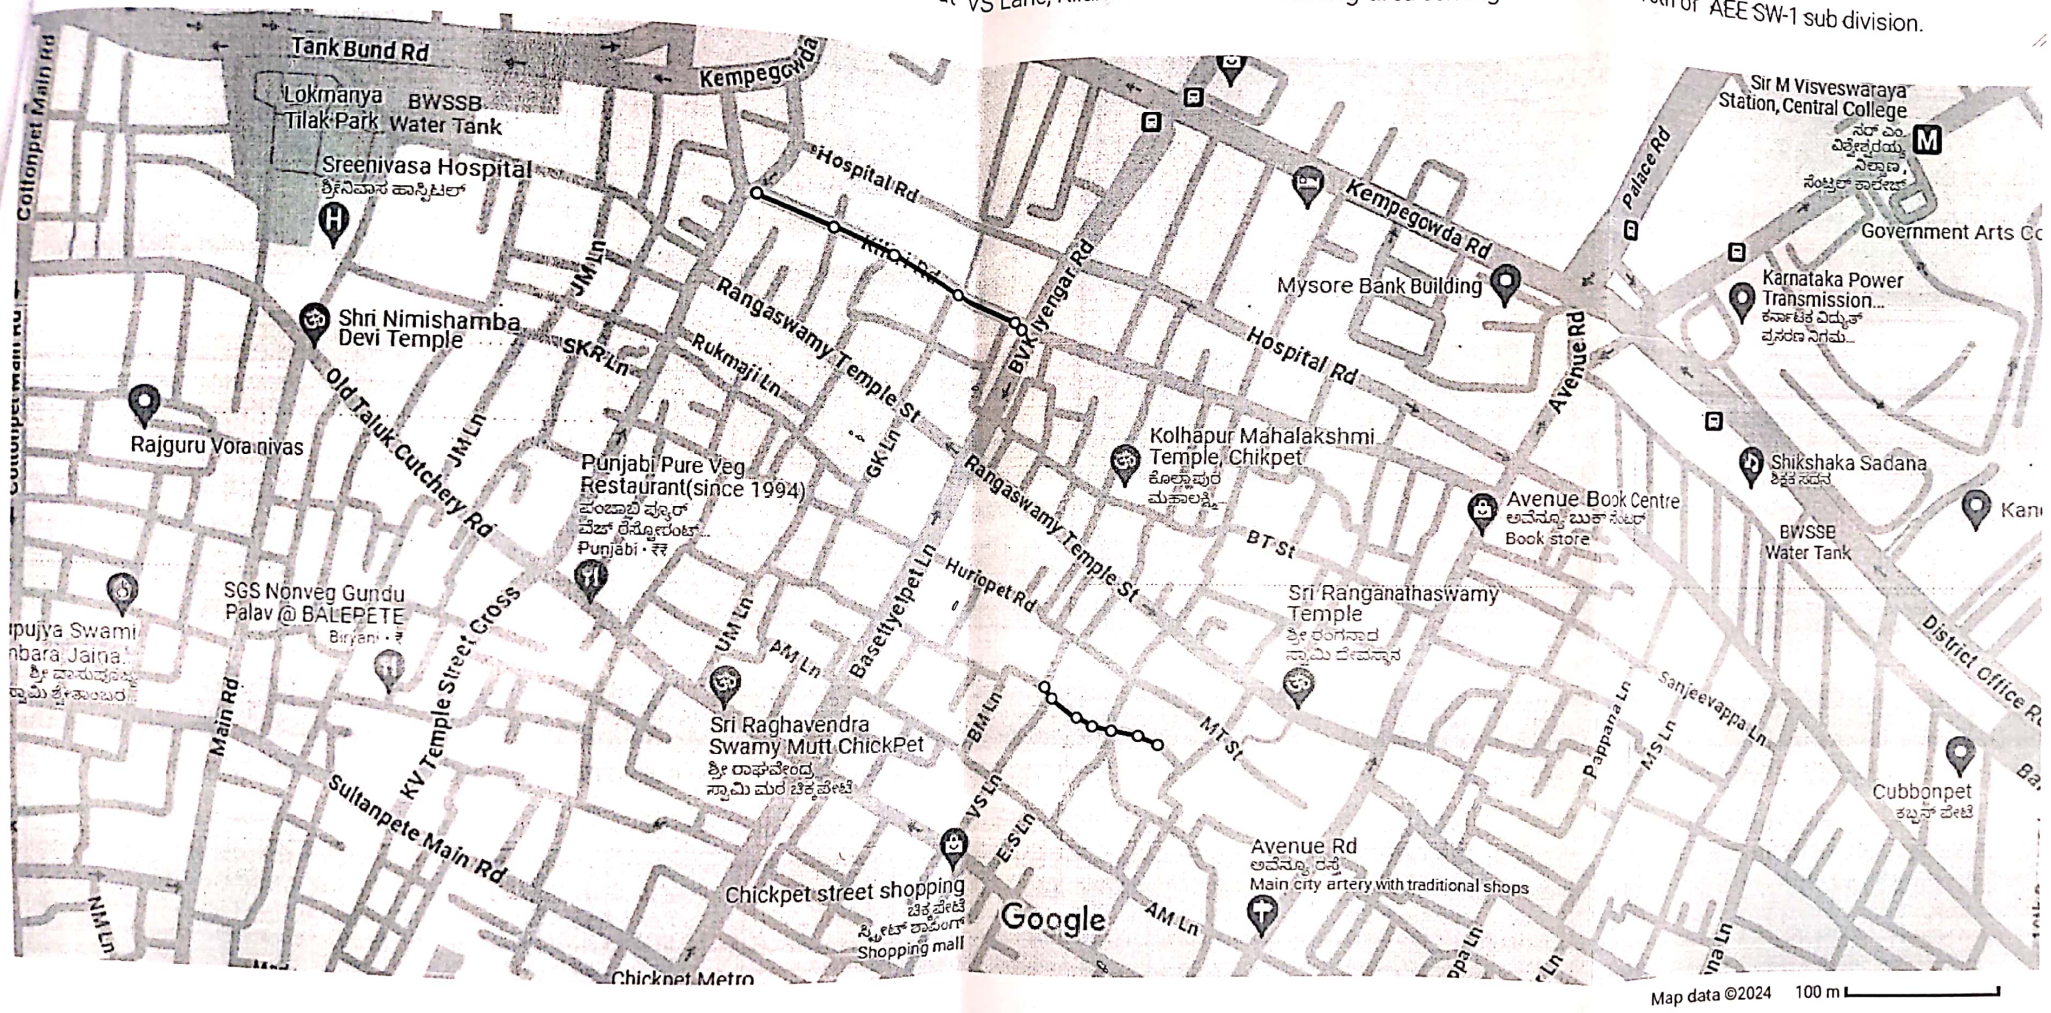

Scanned with OKEN Scanner